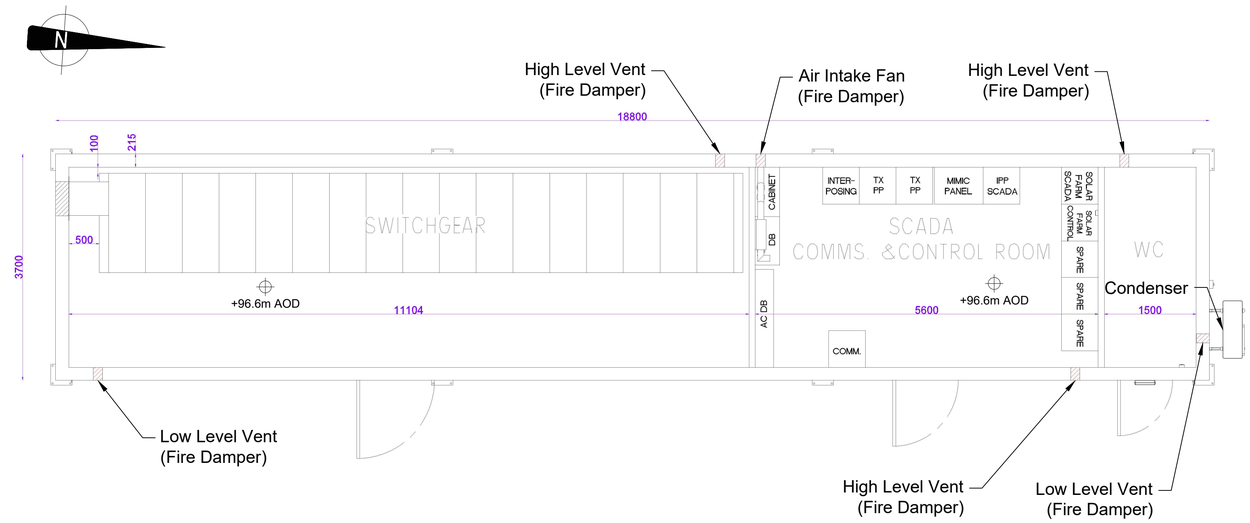

LAYOUT
SCALE: 1:50

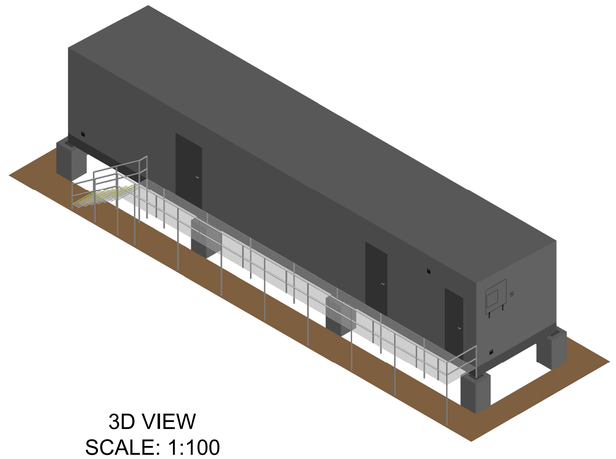

3D VIEW
SCALE: 1:100

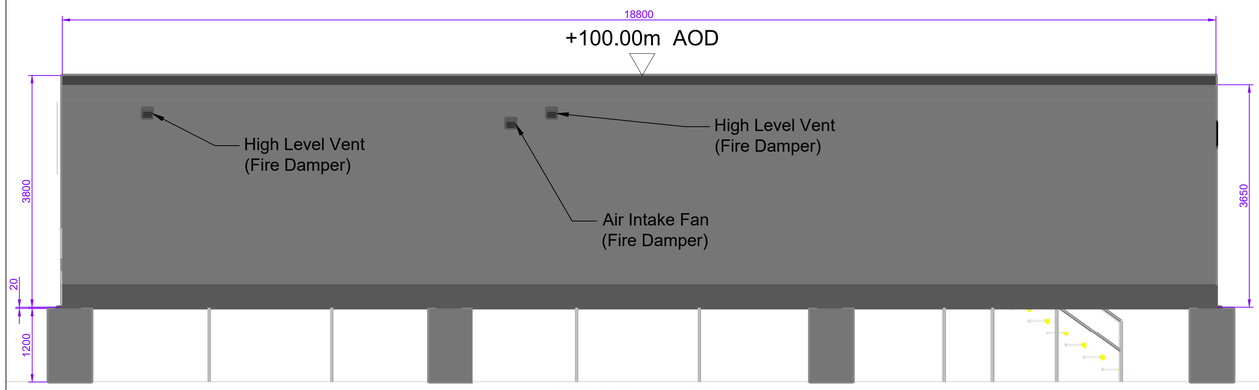

WEST ELEVATION
SCALE: 1:50

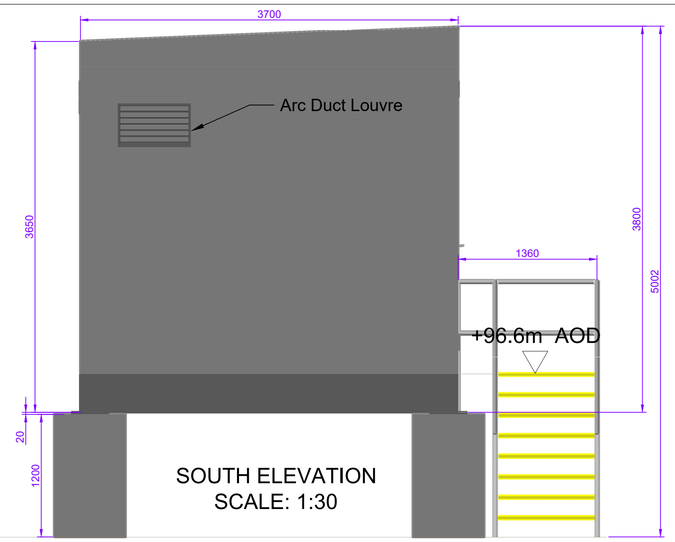

SOUTH ELEVATION
SCALE: 1:30

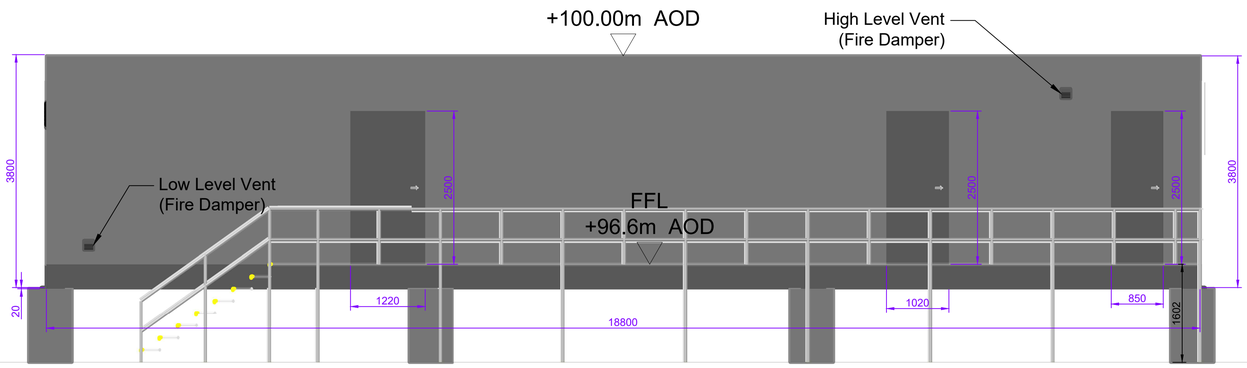

EAST ELEVATION
SCALE: 1:50

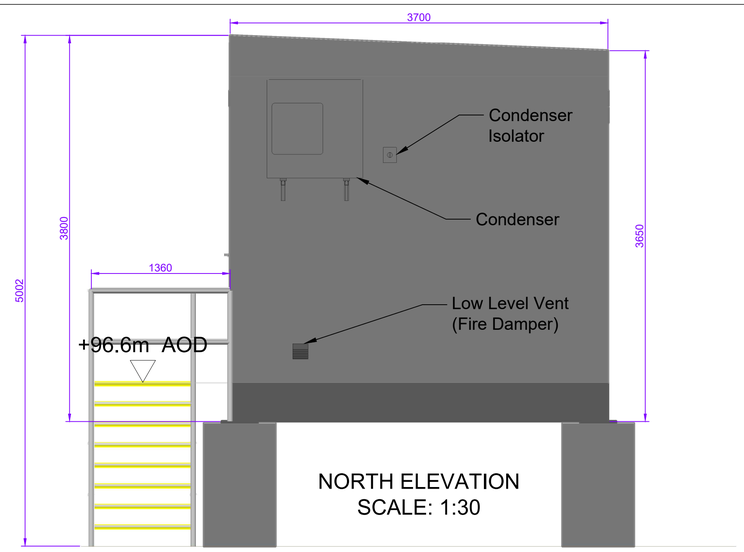

NORTH ELEVATION
SCALE: 1:30

AECOM

PROJECT

CULMULLIN 220 kV SUBSTATION

CLIENT

ENERGIA SOLAR HOLDINGS LTD.

energia

CONSULTANT

AECOM
Adelphi Plaza
Georges Street Upper
Dun Laoghaire
County Dublin
Ireland
T +353 (0)1 2383100
www.aecom.com

LEGEND

NOTES

1. DRAWINGS ARE FOR PLANNING ONLY AND SHOULD NOT BE USED FOR DETAILED DESIGN;
2. THIS DRAWING IS NOT TO BE SCALED, ALL DIMENSIONS ARE IN MILLIMETERS.

ISSUE/REVISION

I/R	DATE	DESCRIPTION
P3	20/06/2023	FOR PLANNING
P2	09/11/2022	CLIENT COMMENTS
P1	10/10/2022	DIMENSIONS REMOVED
P0	27/05/2022	FIRST ISSUE FOR PLANNING

STATUS

FOR PLANNING

PROJECT NUMBER	SCALE
60657534	VARIES @ A1

SHEET TITLE

CULMULLIN 220 kV SUBSTATION
MV SWITCHGEAR CONTAINER
LAYOUT AND ELEVATIONS

SHEET NUMBER	REV
60657534-ACM-DWG-506	P3

This drawing has been prepared for the use of AECOM's client. It may not be used, modified, reproduced or relied upon by third parties, except as agreed by AECOM or as required by law. AECOM accepts no responsibility, and denies any liability whatsoever, to any party that uses or relies on this drawing without AECOM's express written consent. Do not scale this document. All measurements must be obtained from the stated dimensions.

PM Initials : Designer : OB Checked : KMCD Approved : BW
Last saved by: BERNICE CAHILL(2023-06-20) Last Plotted : 2023-06-20
Filename: L:\DUBLIN-IEDBL2\LEGACY\IEDBL2FP001\DATA\DCS\PROJECTS\BP\60657534_SUMMERHILLFIELDSTOWNSID\900_CAD_GIS\910_CAD\CULMULLIN\PLANNING FOLDER\60657534-ACM-DWG-506.DWG