WEST ELEVATION 60657534-ACM-DWG-514

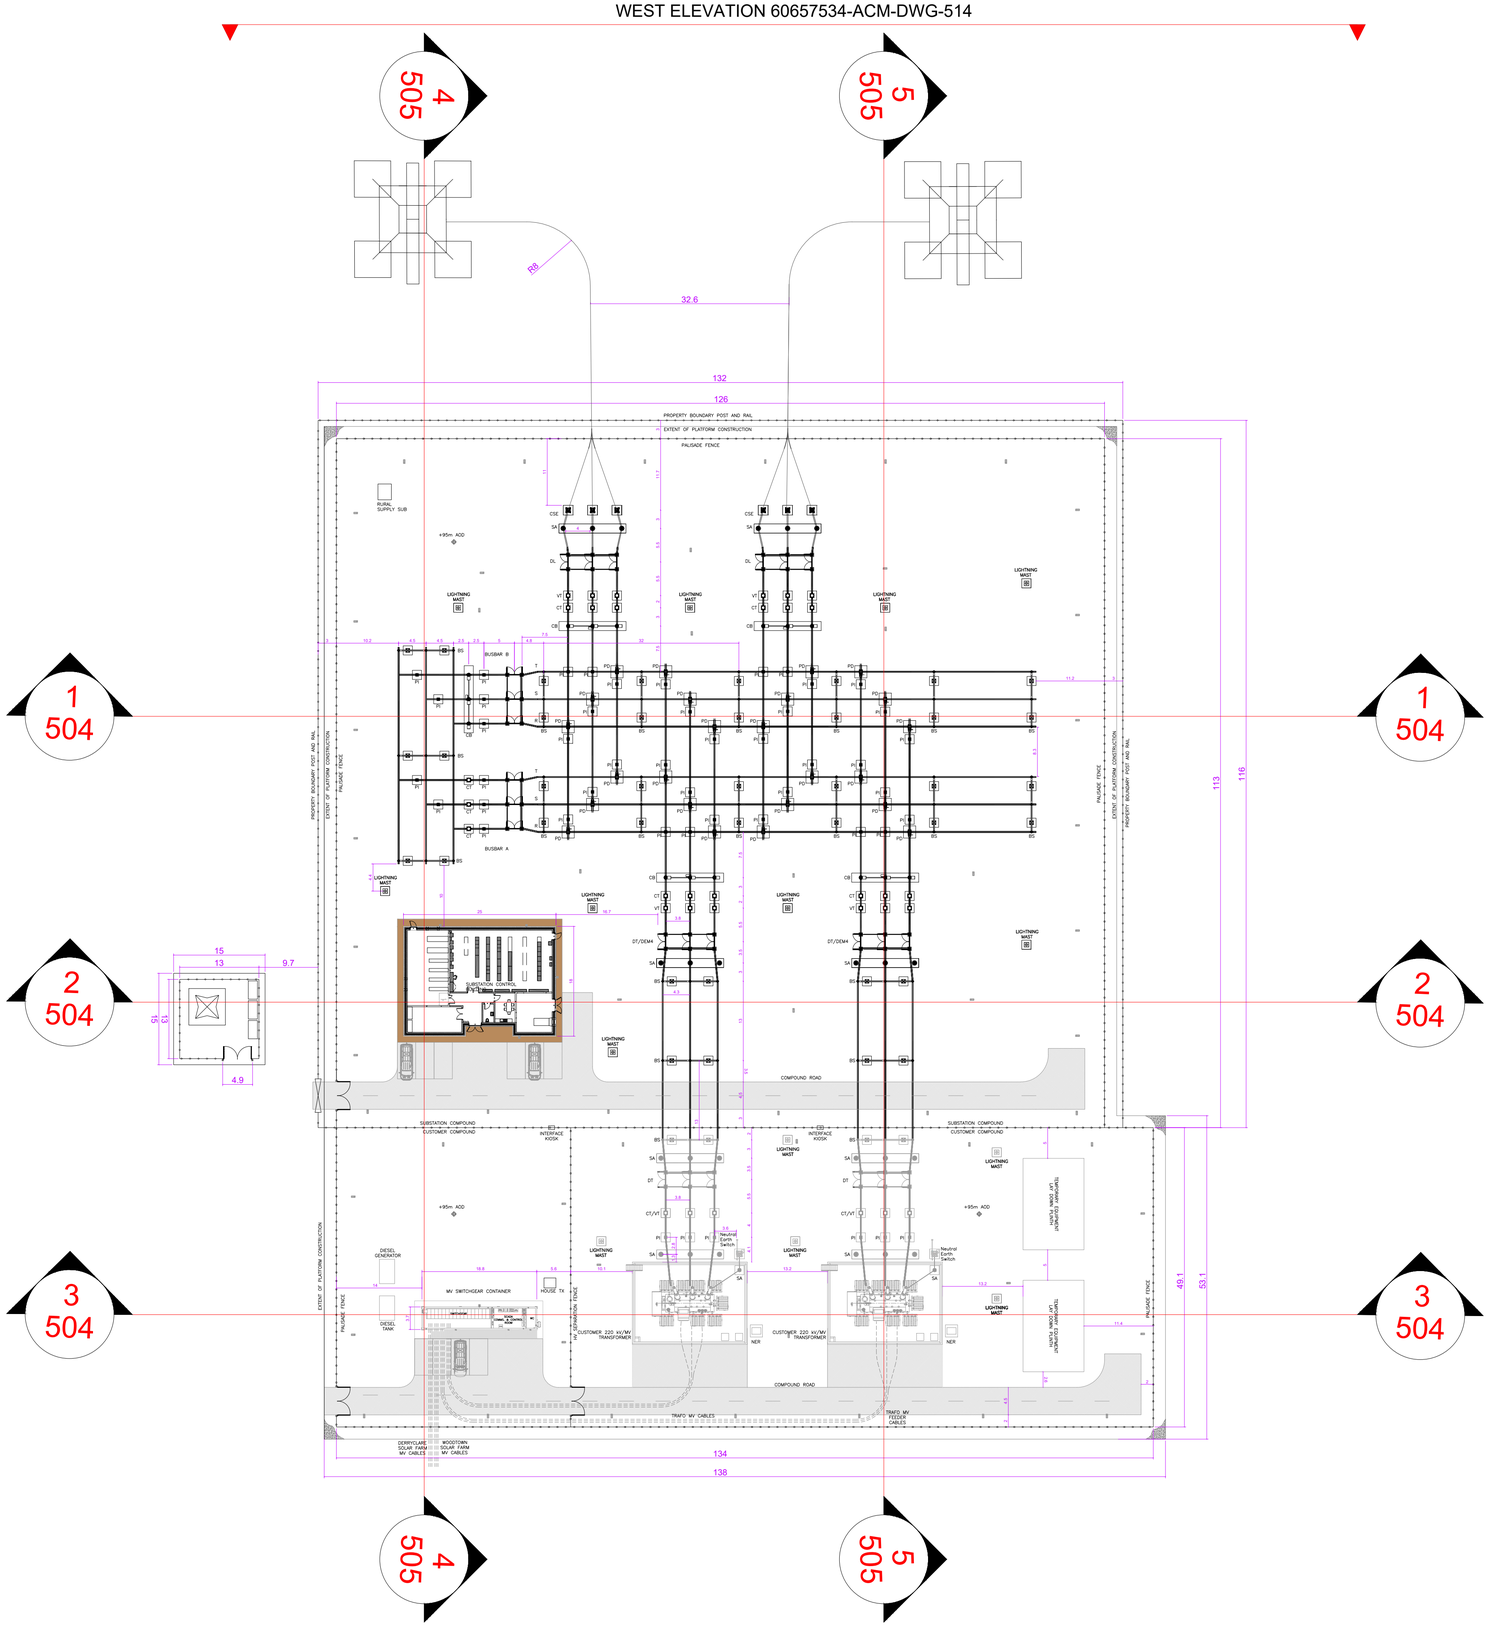

SOUTH ELEVATION 60657534-ACM-DWG-514

NORTH ELEVATION 60657534-ACM-DWG-514

EAST ELEVATION 60657534-ACM-DWG-514

N

PROJECT

CULMULLIN 220 kV SUBSTATION

CLIENT

ENERGIA SOLAR HOLDINGS LTD.

energia

CONSULTANT

AECOM
Adelphi Plaza
Georges Street Upper
Dun Laoghaire
County Dublin
Ireland
T +353 (0)1 2383100
www.aecom.com

LEGEND

- POST AND RAIL FENCE
- PALISADE FENCE
- PROPOSED SUBSTATION EQUIPMENT
- PROPOSED CUSTOMER EQUIPMENT
- COMPOUND ROAD
- FOOTPATH

NOTES

1. DRAWINGS ARE FOR PLANNING ONLY AND SHOULD NOT BE USED FOR DETAILED DESIGN, EQUIPMENT DIMENSIONS MAY CHANGE ONCE EXACT SPECIFICATIONS ARE DETERMINED;
2. THE SUBSTATION IS BASED ON THE LATEST EIRGRID STANDARD (XDN-LAY-ELV-STND-F-001-R02 AS OF 13/02/2020);
3. THIS DRAWING IS NOT TO SCALE, ALL DIMENSIONS ARE IN METERS.

ISSUE/REVISION

P3	30/06/2023	FOR PLANNING
P2	09/11/2022	CLIENT COMMENTS
P1	19/09/2022	CLIENTS COMMENTS
P0	27/05/2022	FIRST ISSUE FOR PLANNING
I/R	DATE	DESCRIPTION

STATUS

FOR PLANNING

PROJECT NUMBER	SCALE
60657534	NTS

SHEET TITLE

CULMULLIN 220 kV SUBSTATION
LAYOUT OF SECTIONS & ELEVATIONS
SHEET 1 OF 4

SHEET NUMBER	REV
60657534-ACM-DWG-503	P3

This drawing has been prepared for the use of AECOM's client. It may not be used, modified, reproduced or relied upon by third parties, except as agreed by AECOM or as required by law. AECOM accepts no responsibility, and denies any liability whatsoever, to any party that uses or relies on this drawing without AECOM's express written consent. Do not scale this document. All measurements must be obtained from the stated dimensions.

Last saved by: BERNICE CAHILL(2023-06-20) Last Plotted: 2023-06-20
Filename: L:\DUBLIN-EDBL2\LEGACY\EDBL2FP001\DATA\ACS\PROJECTS\BP60657534_SUMMERHILLFIELDSTOWNSID\900_CAD_GIS\910_CAD\CULMULLIN\PLANNING FOLDER\60657534-ACM-DWG-503.DWG
PM Initials : Designer : OB Checked :KMCD Approved :BW
Printed on ___% Post-Consumer Recycled Content Paper